


Planta Baja General

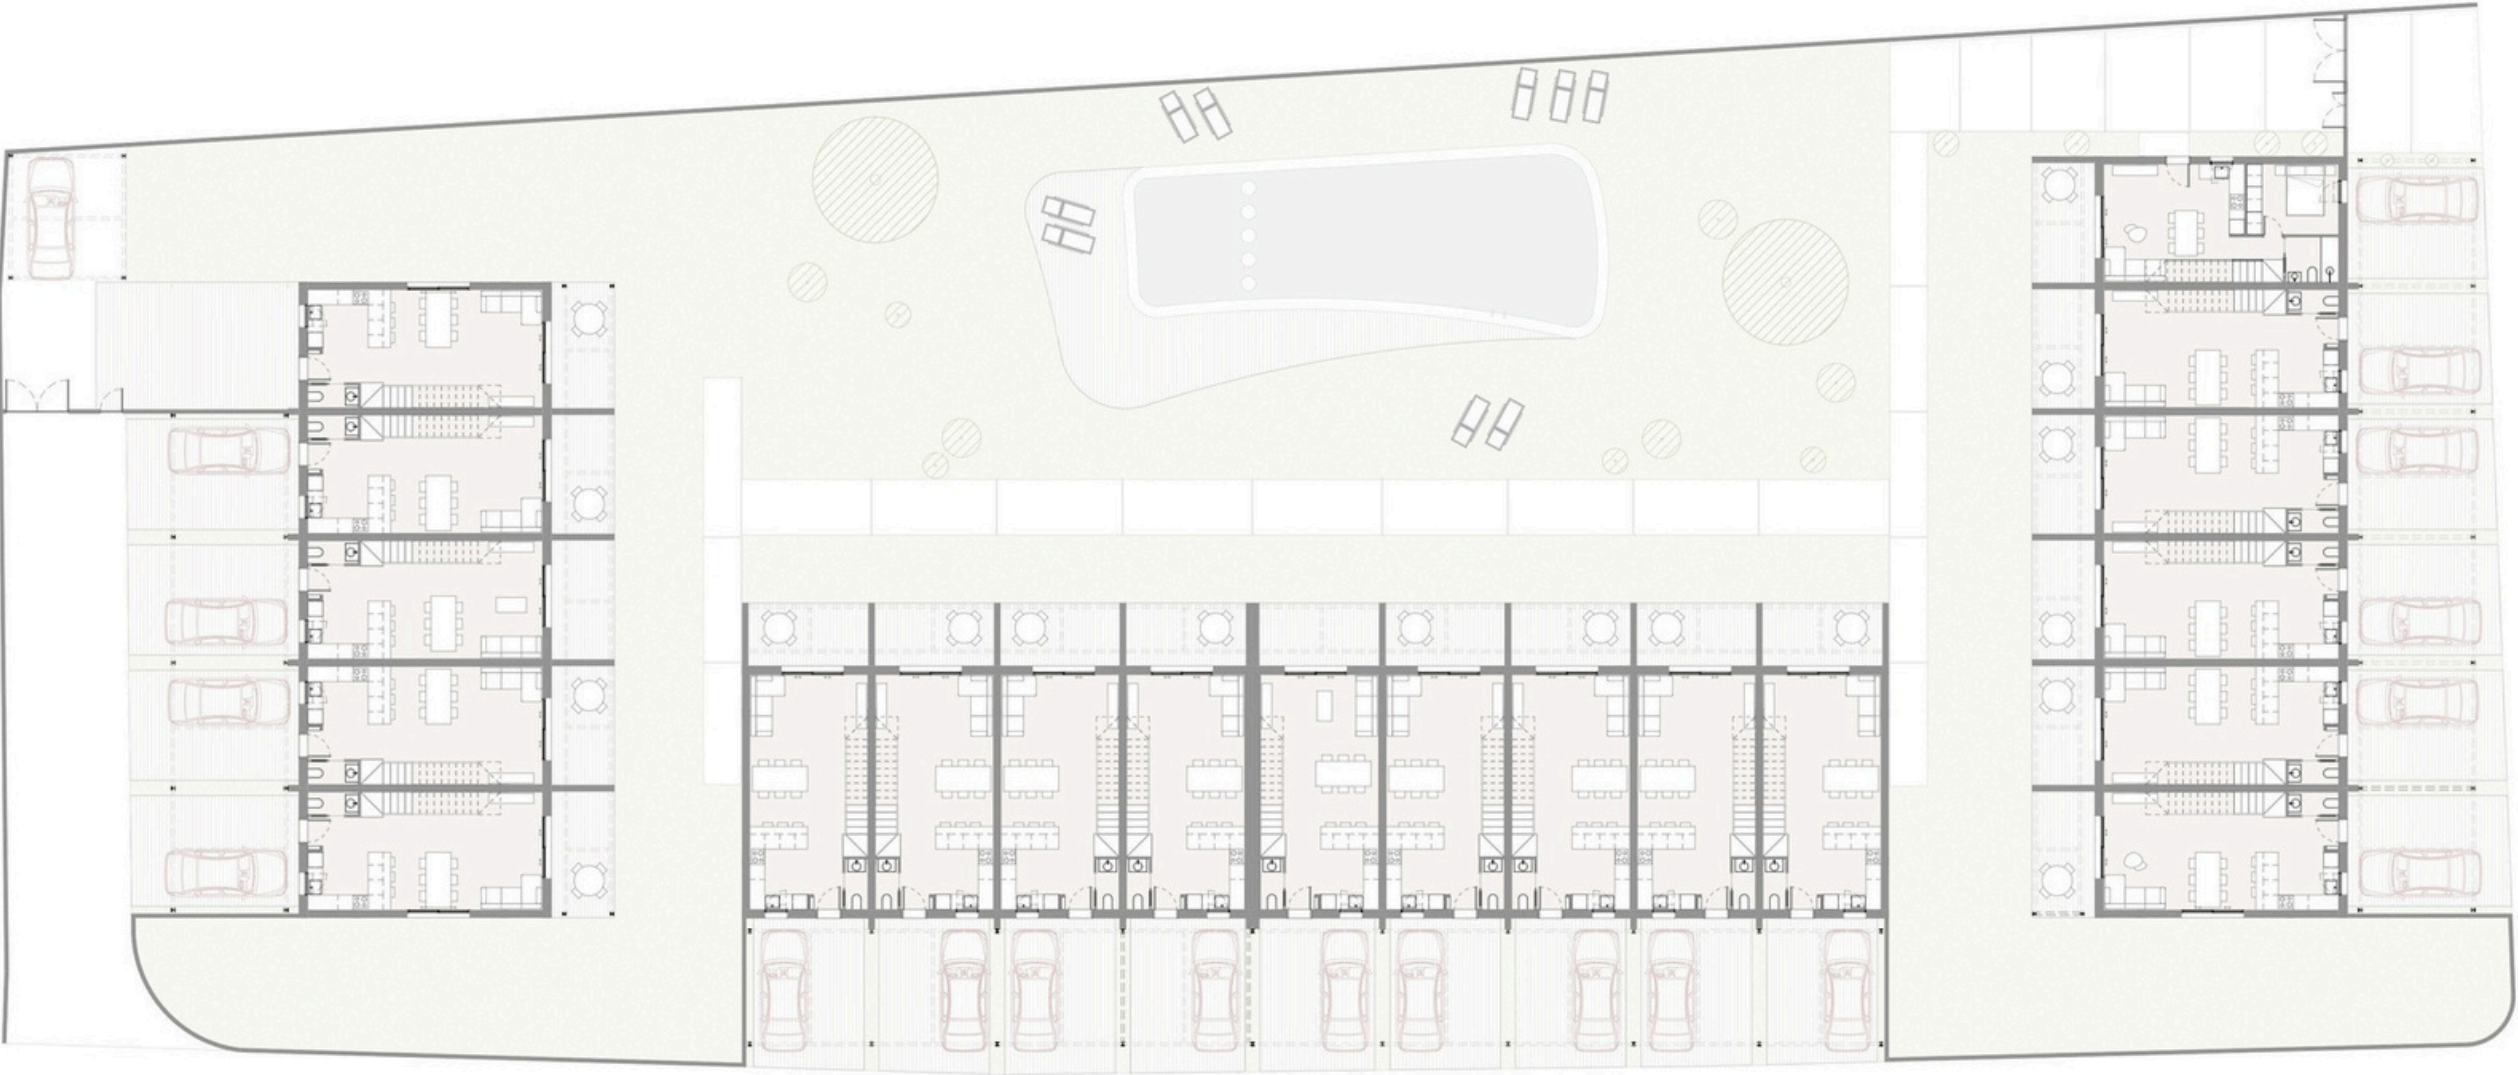

e. 1/300

0

2

5

10

15 m

