


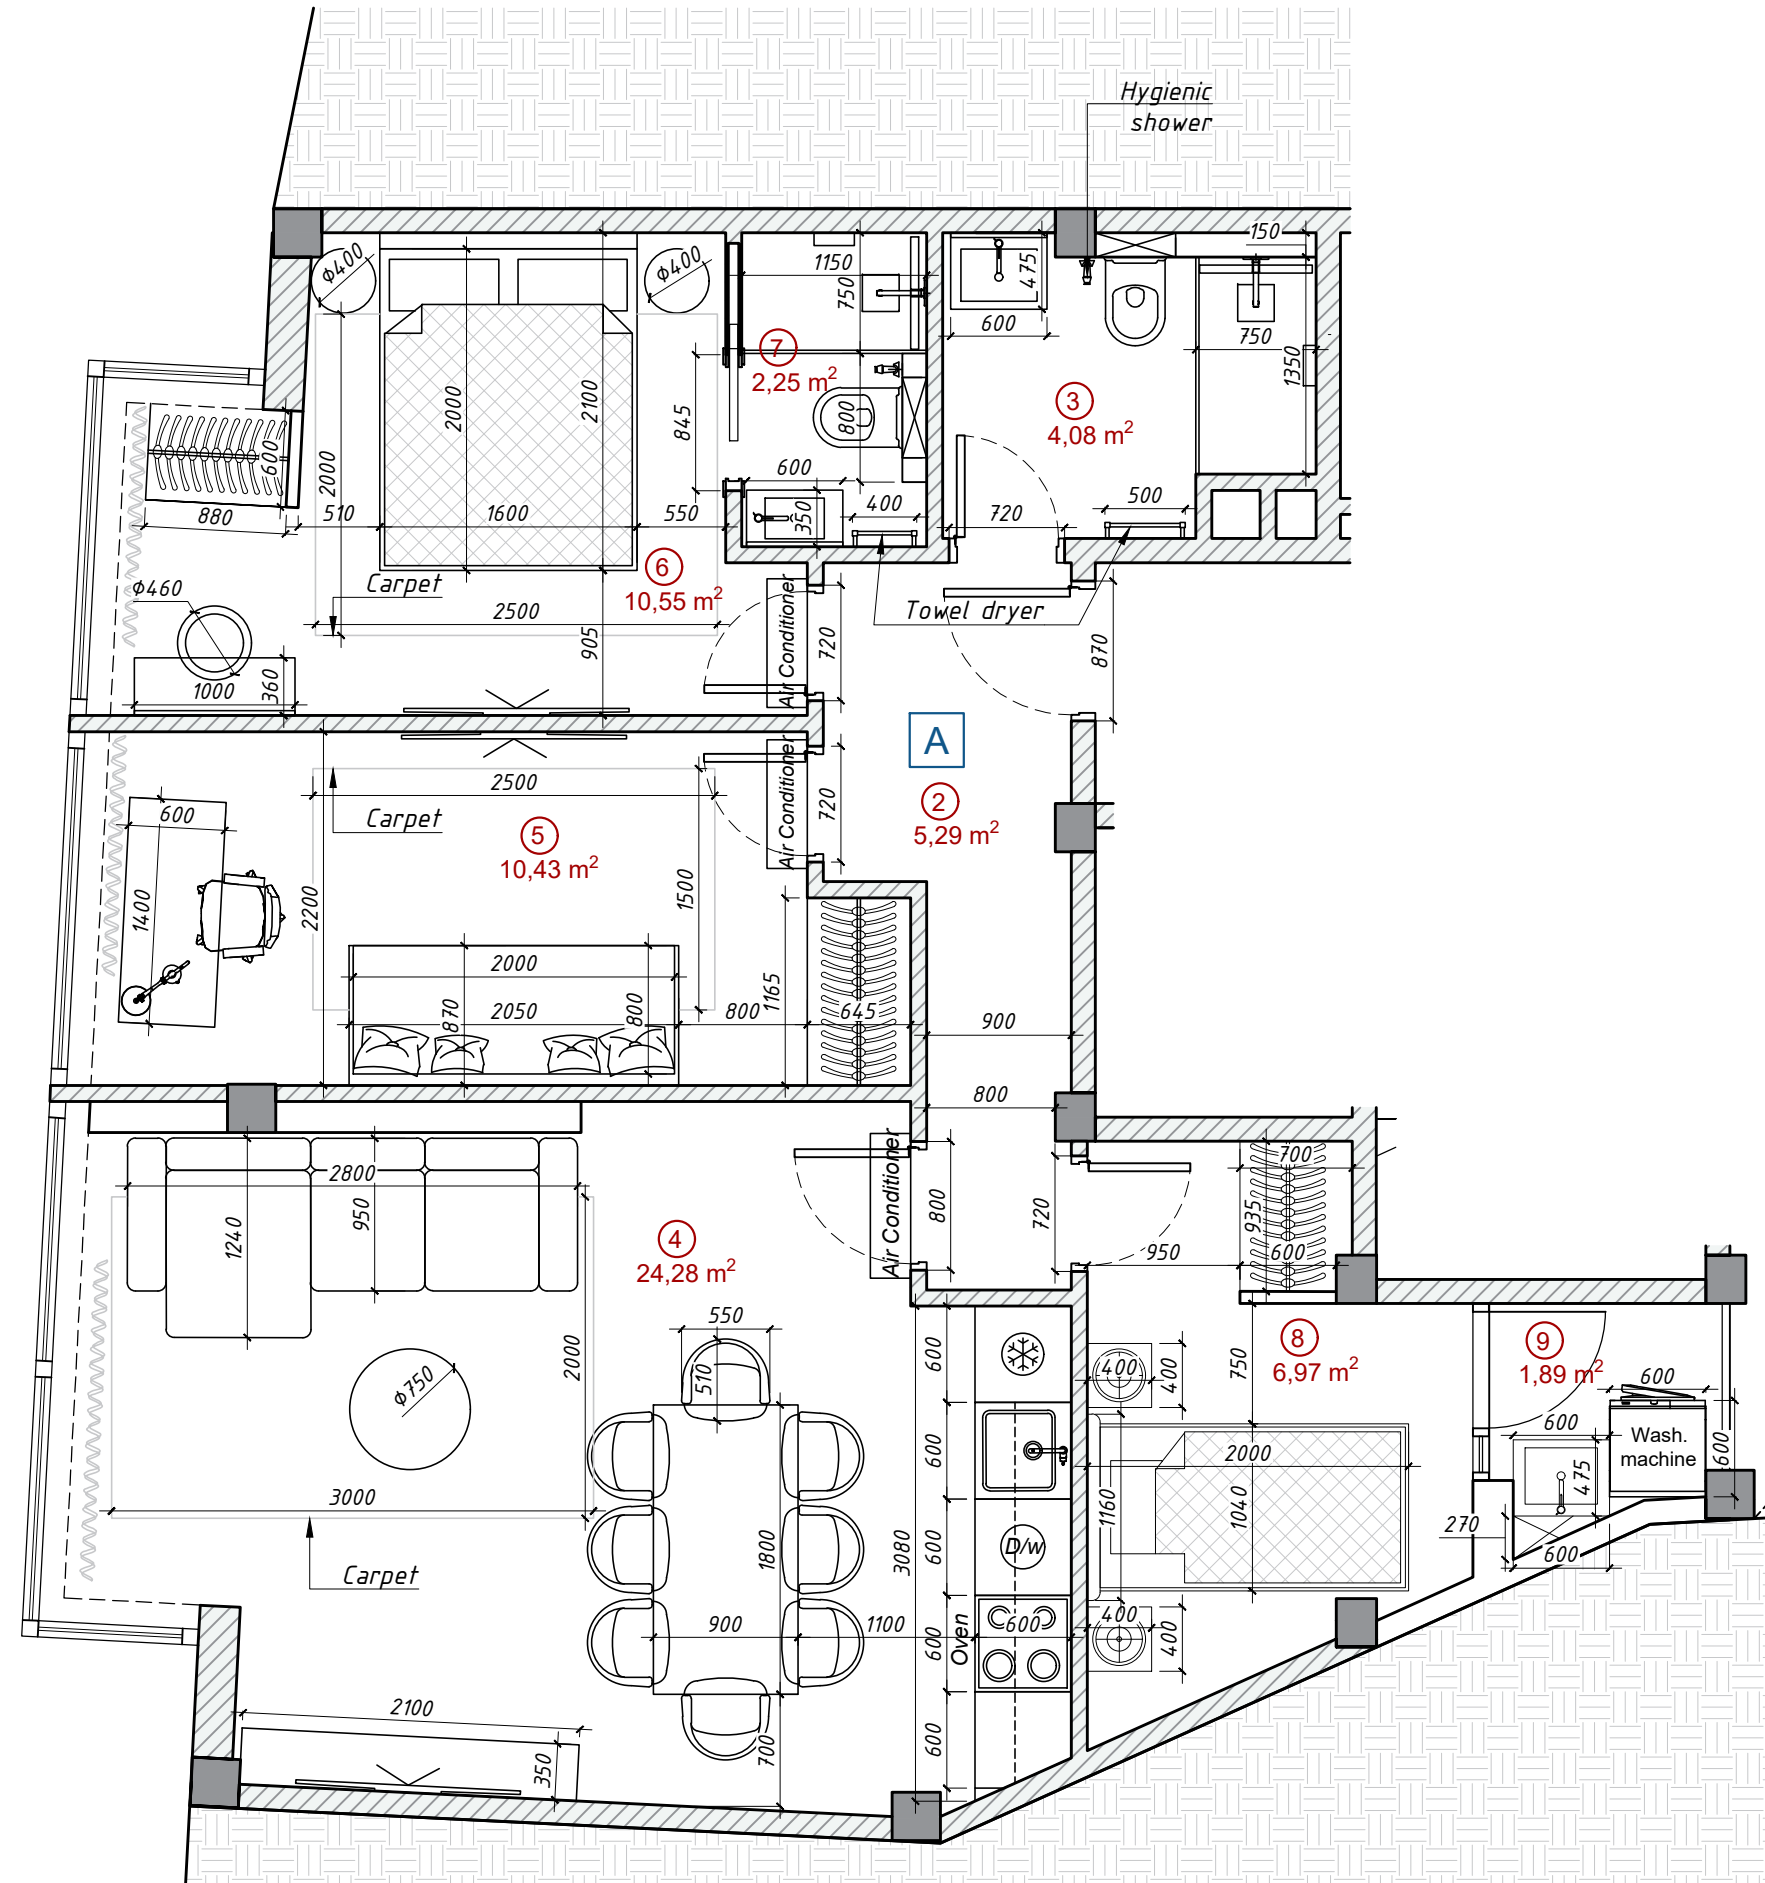

DP - 4
Furniture layout scheme
Apartment A

Design project	Furniture layout scheme Apartment A	
	Page	DP-4
La Vila Joiosa, Alacant, Spain		
Nº	Name	S m²
Apartment A		
2	Corridor	5.29
3	Bathroom	4.08
4	Living/Kitchen	24.28
5	Bedroom	10.43
6	Master bedroom	10.55
7	Master bathroom	2.25
8	Bedroom	6.97
9	Laundry	1.89
Constructed area		75,24
Note: 1. Dimensions are given without leveling of the walls, floor, ceiling. 2. All dimensions refine locally.		